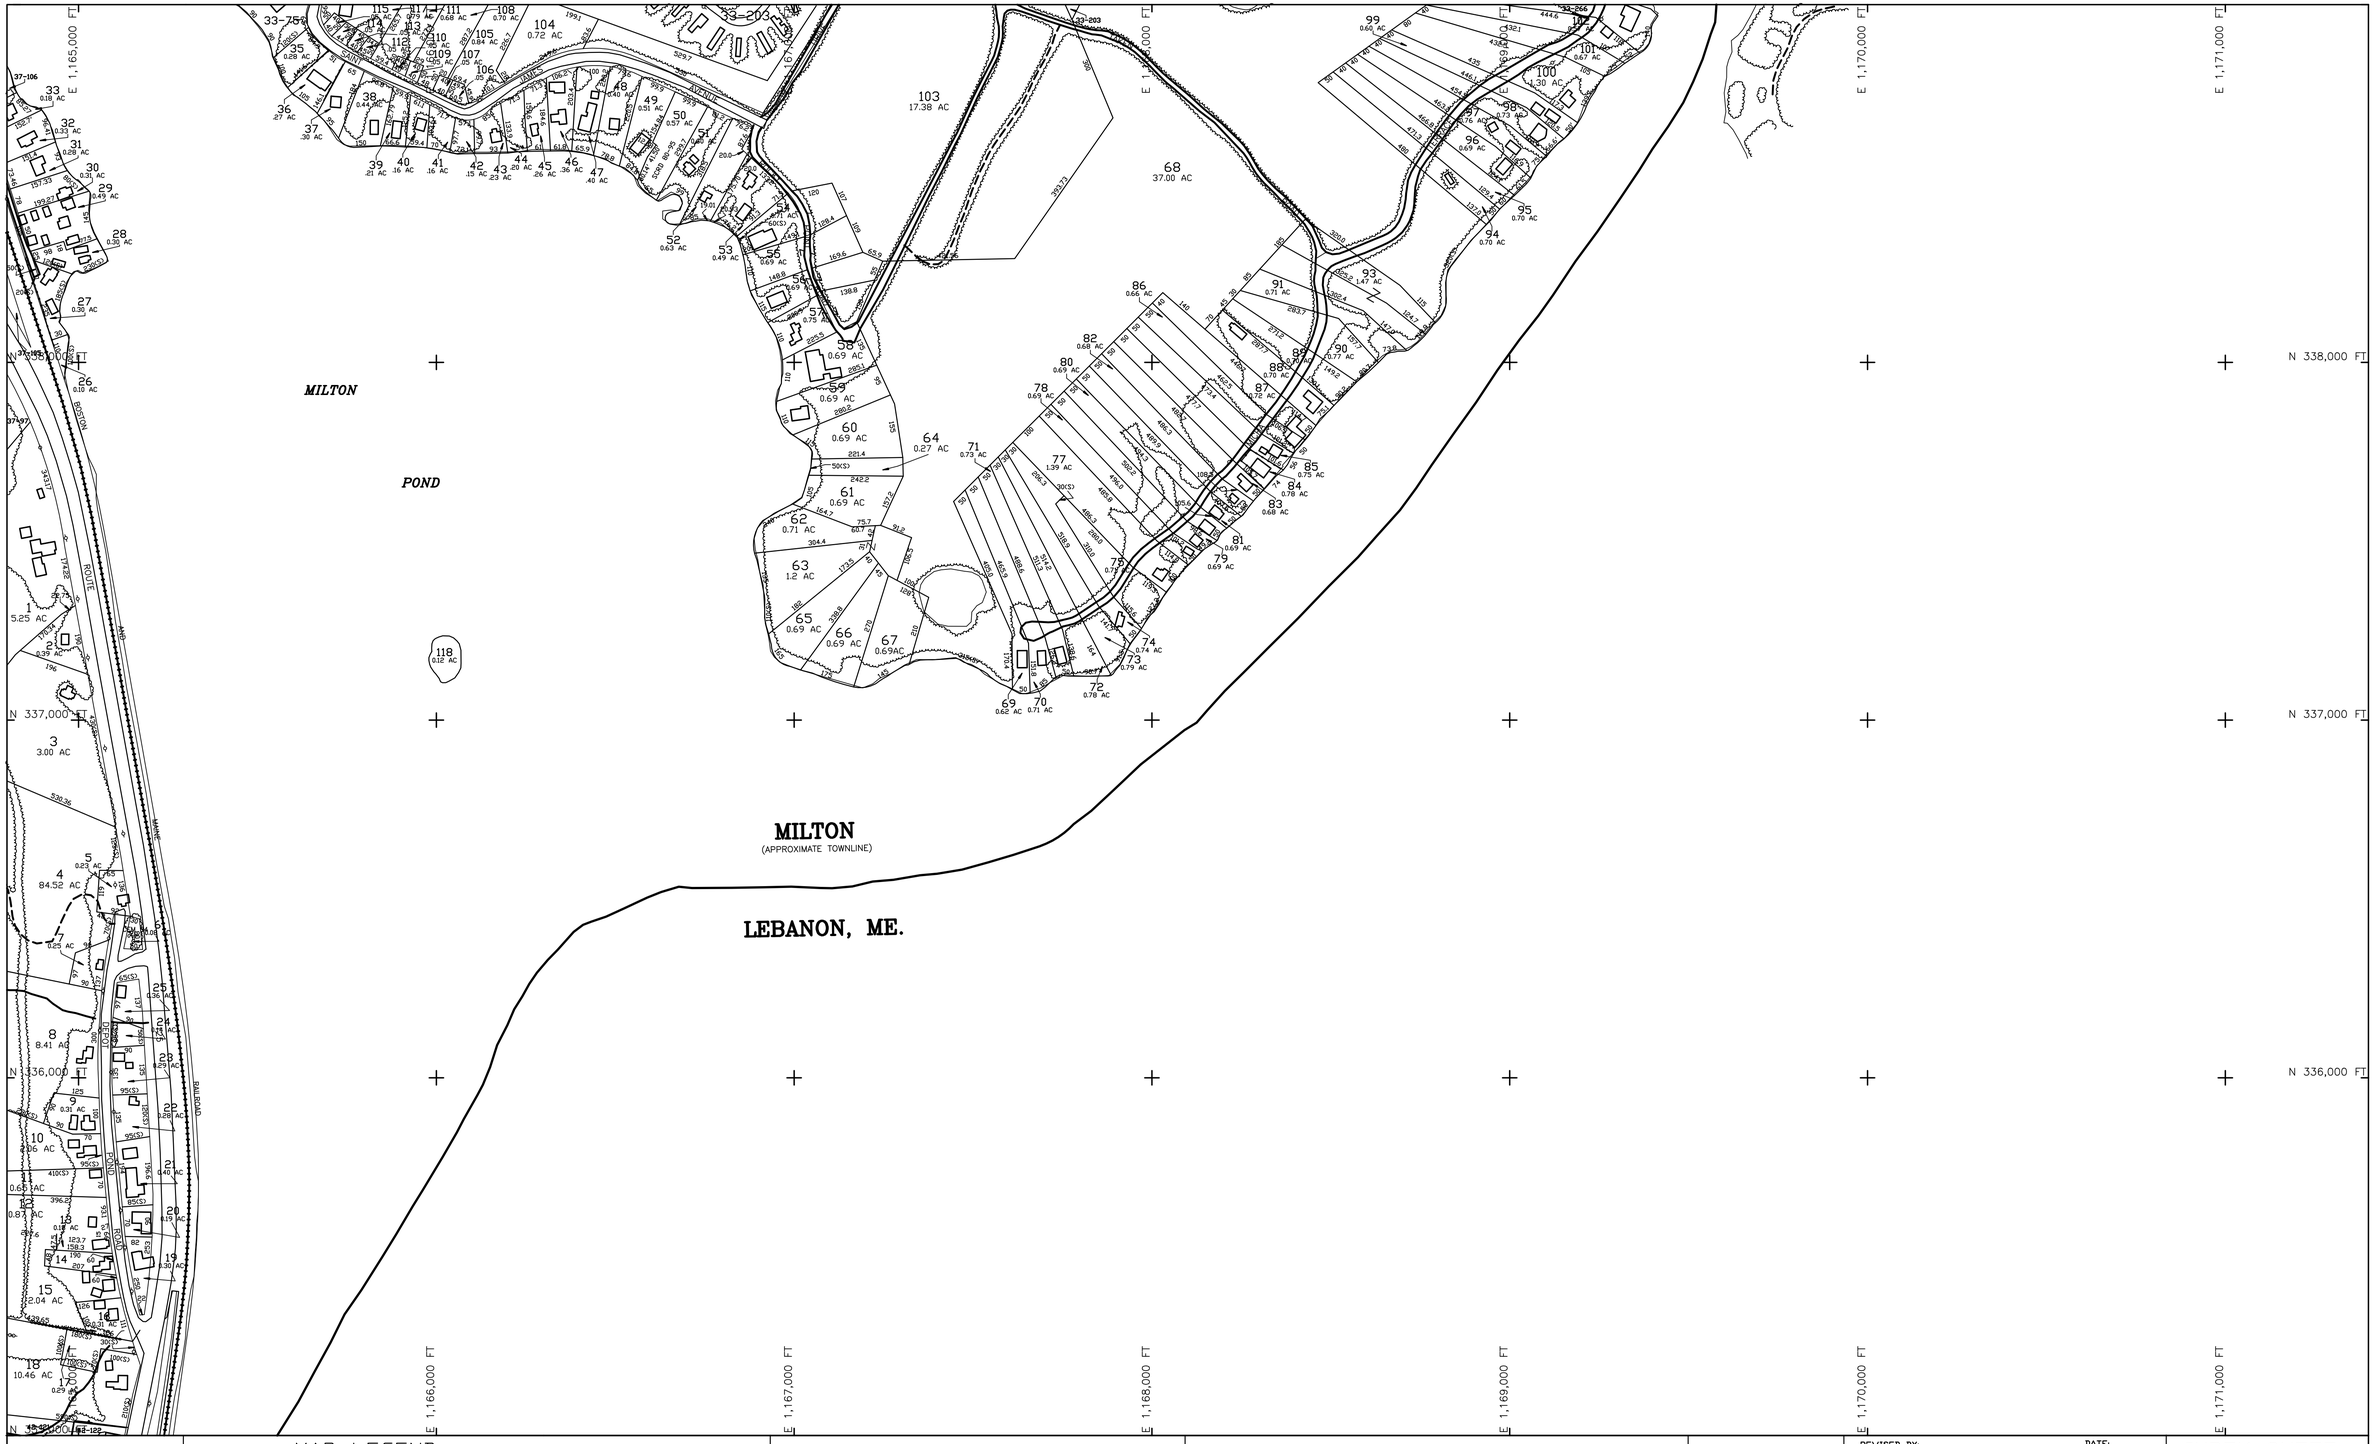

MAP LEGEND

UT - UTIL. STRUCT.
EC - EROSION CONTR.
RP - ROCK PILE
DP - DIRT PILE
DB - DEBRIS
UC - UNDER CONSTR.
CEM - CEMETARY
- BOULDER
- UTILITY POLES

16-25 - MAP-PARCEL NUMBER
16 - PARCEL NUMBER
250S - MAP-PARCEL NUMBER
250D - DEEDED DIMENSION
AC - ACREAGE
SF - SQUARE FOOTAGE

PARCEL LINE
EASEMENT LINE
TOWN LINE

PAVEMENT
DIRT ROAD
CURB
GUARDRAIL
RR TRACK
STONE WALL
RETAIN. WALL
FENCE
WATER
TREELINE
BRUSHLINE
HEDGE

TOWN OF MILTON
NEW HAMPSHIRE

SCALE: 1" = 200'

200 0 200 400 600

NORWAY PLAINS ASSOCIATES INC
PO BOX 249
ROCHESTER,N.H.
TEL:(603) 335-3948
FAX:(603) 332-0098

THE HORIZONTAL DATUM IS THE NEW HAMPSHIRE STATE PLANE COORDINATE SYSTEM.

PHOTOGRAPHY DATE: APRIL 27, 1993
ECM REFERENCE NUMBER : P04923

ORIGINAL MAPPING DONE BY EAST COAST MAPPING INC. BEDFORD, NH

INDEX DIAGRAM

32 33
37 38
42

REVISED BY:	DATE:
NPA REVISE LOT 15	1/09/15
MSCD LABEL 76 AS 77, REV. AREA	4/14/08
CPSE - MERGE LOT 77 INTO 76	1/08/07
CPSE - REV LOTS 49 & 50	3/06/06
CPSE - LOT LINE ADJUSTMENT 32 & 33	4/29/04
CPSE - VARIOUS REVISIONS	1/07/04
NPA - REVISED LOTS 52 & 53	12/27/99

INDEX SHEET NUMBER

38